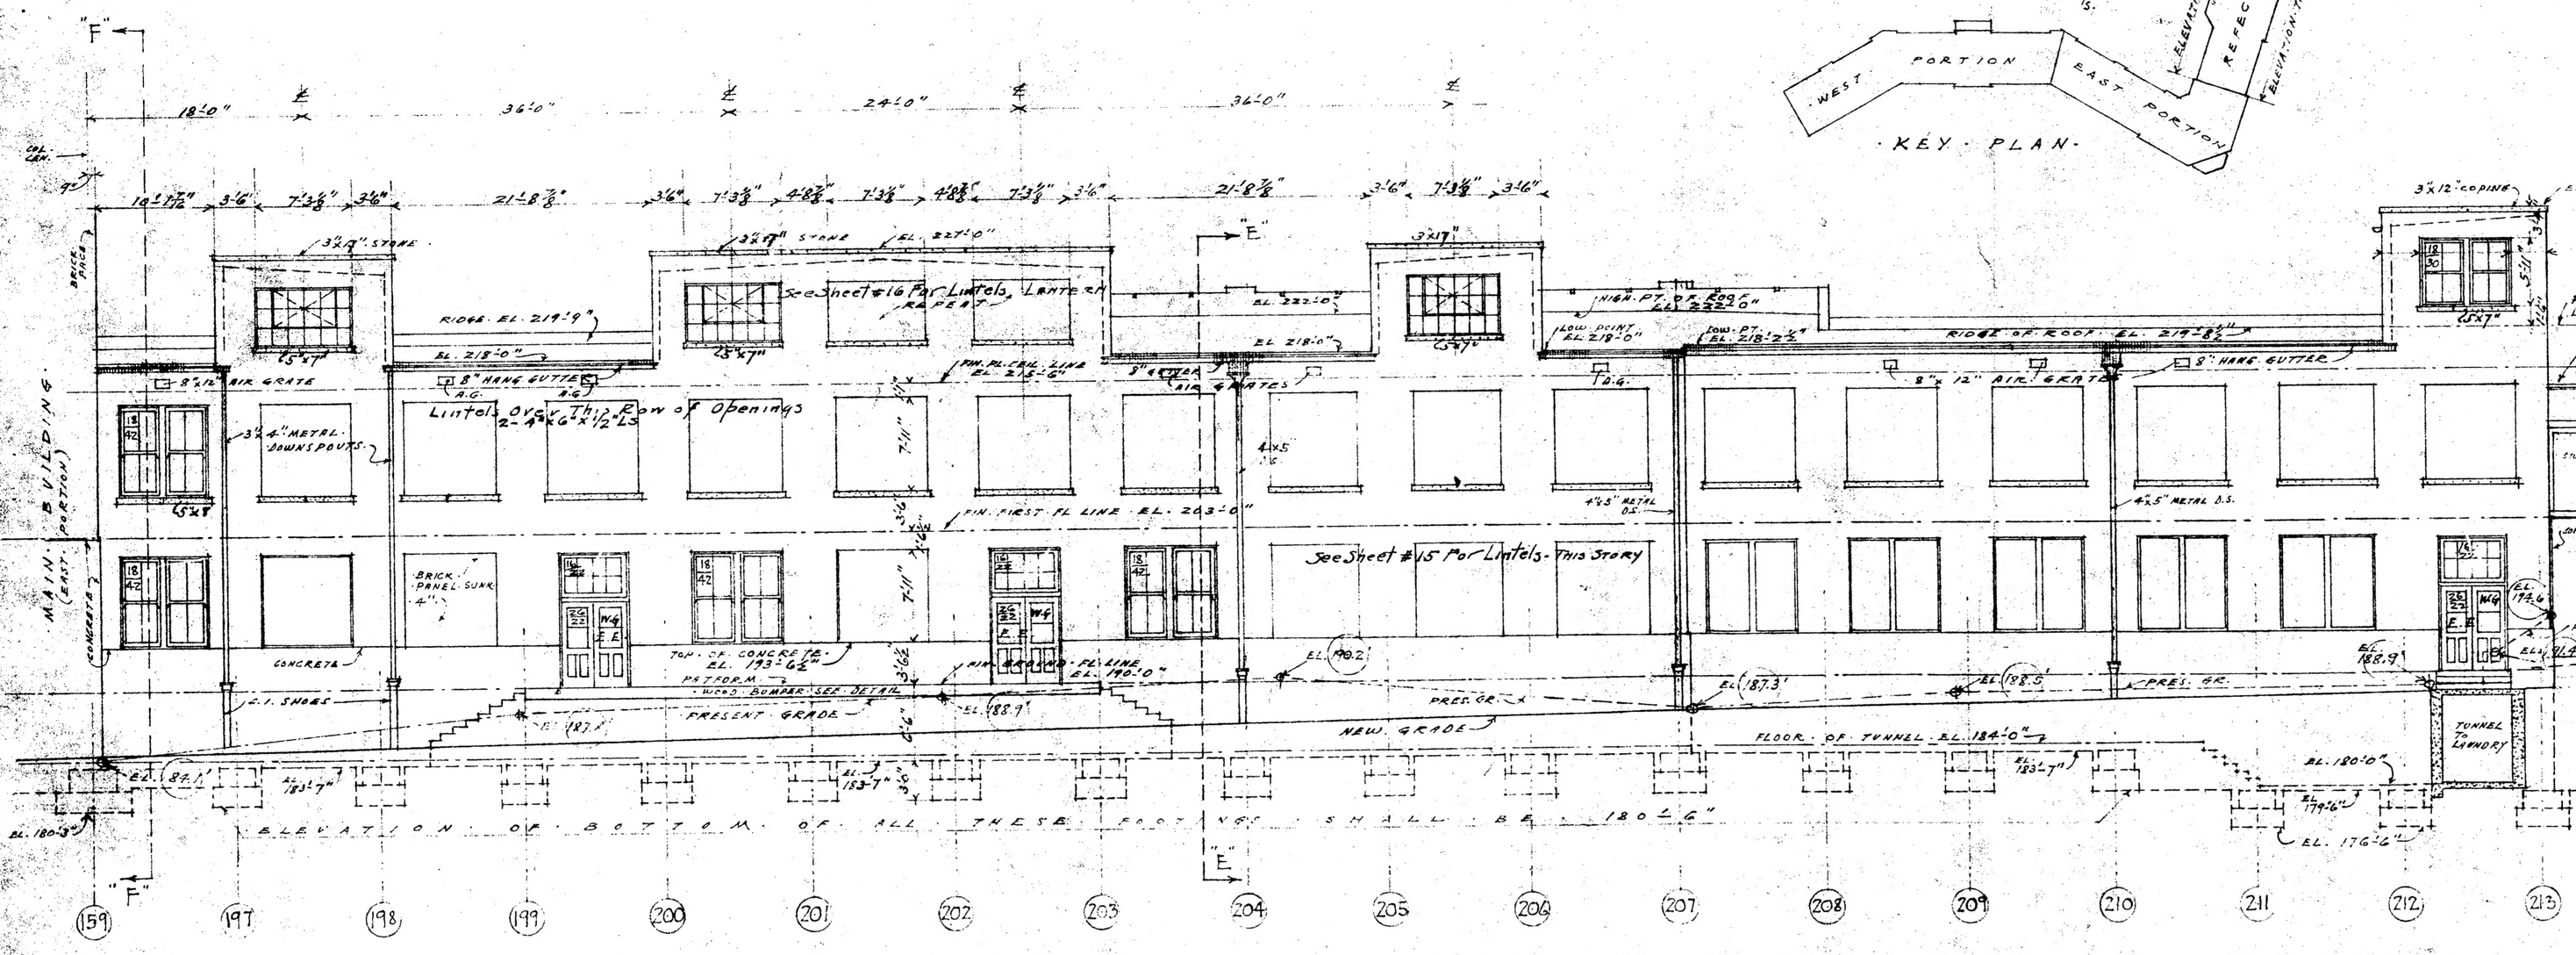
MAIN BUILDING (EAST PORTION)
See Sheet #16 For Lintels, Lintel Repeat
This Row of Openings
See Sheet #15 For Lintels - This Story
RIDGE EL. 219'-9"
RIDGE OF ROOF EL. 219'-8½"
FIN. FIRST FL. LINE EL. 203'-0"
PRESENT GRADE
NEW GRADE
FLOOR OF TUNNEL EL. 184'-0"
TUNNEL TO LAUNDRY
PRESENT DOMESTIC BUILDING
ELEVATION OF BOTTOM OF ALL THESE FOOTINGS SHALL BE 180 ± 0"

EAST ELEVATION — REFECTORY PORTION — MAIN HOSPITAL BUILDING

SCALE - ⅛" = 1'0"

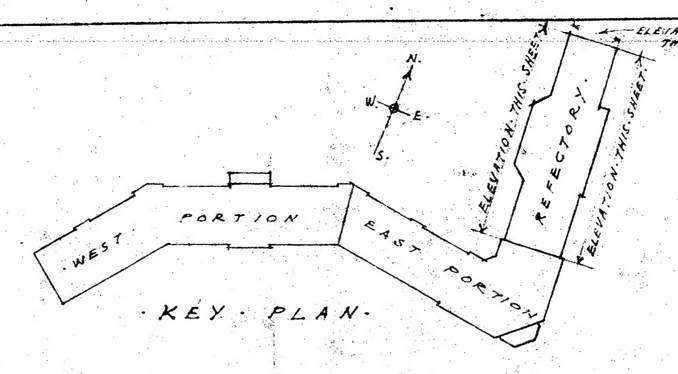

KEY PLAN

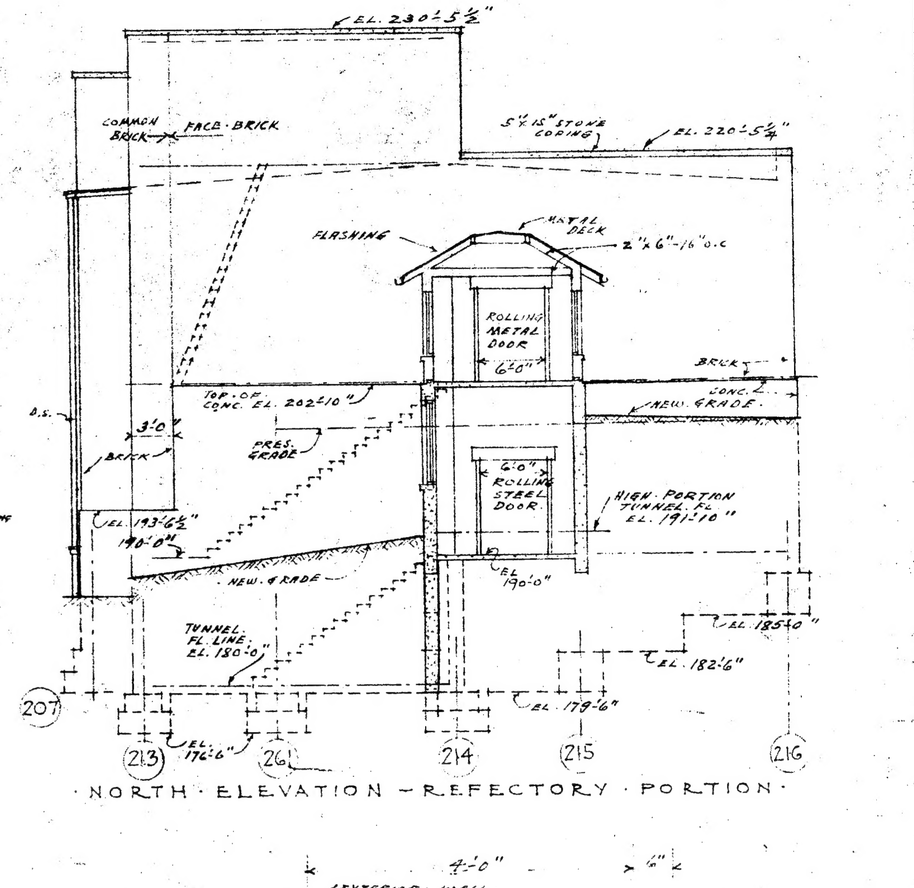

NORTH ELEVATION — REFECTORY PORTION

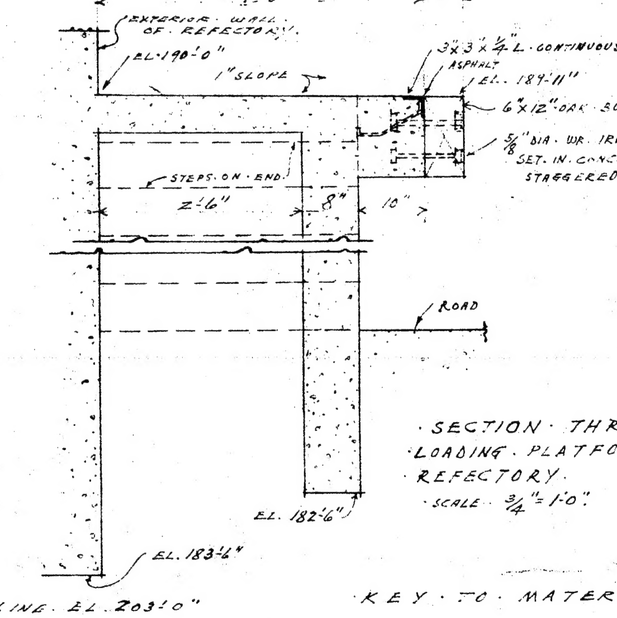

SECTION THRU LOADING PLATFORM REFECTORY

SCALE - ⅜" = 1'0"

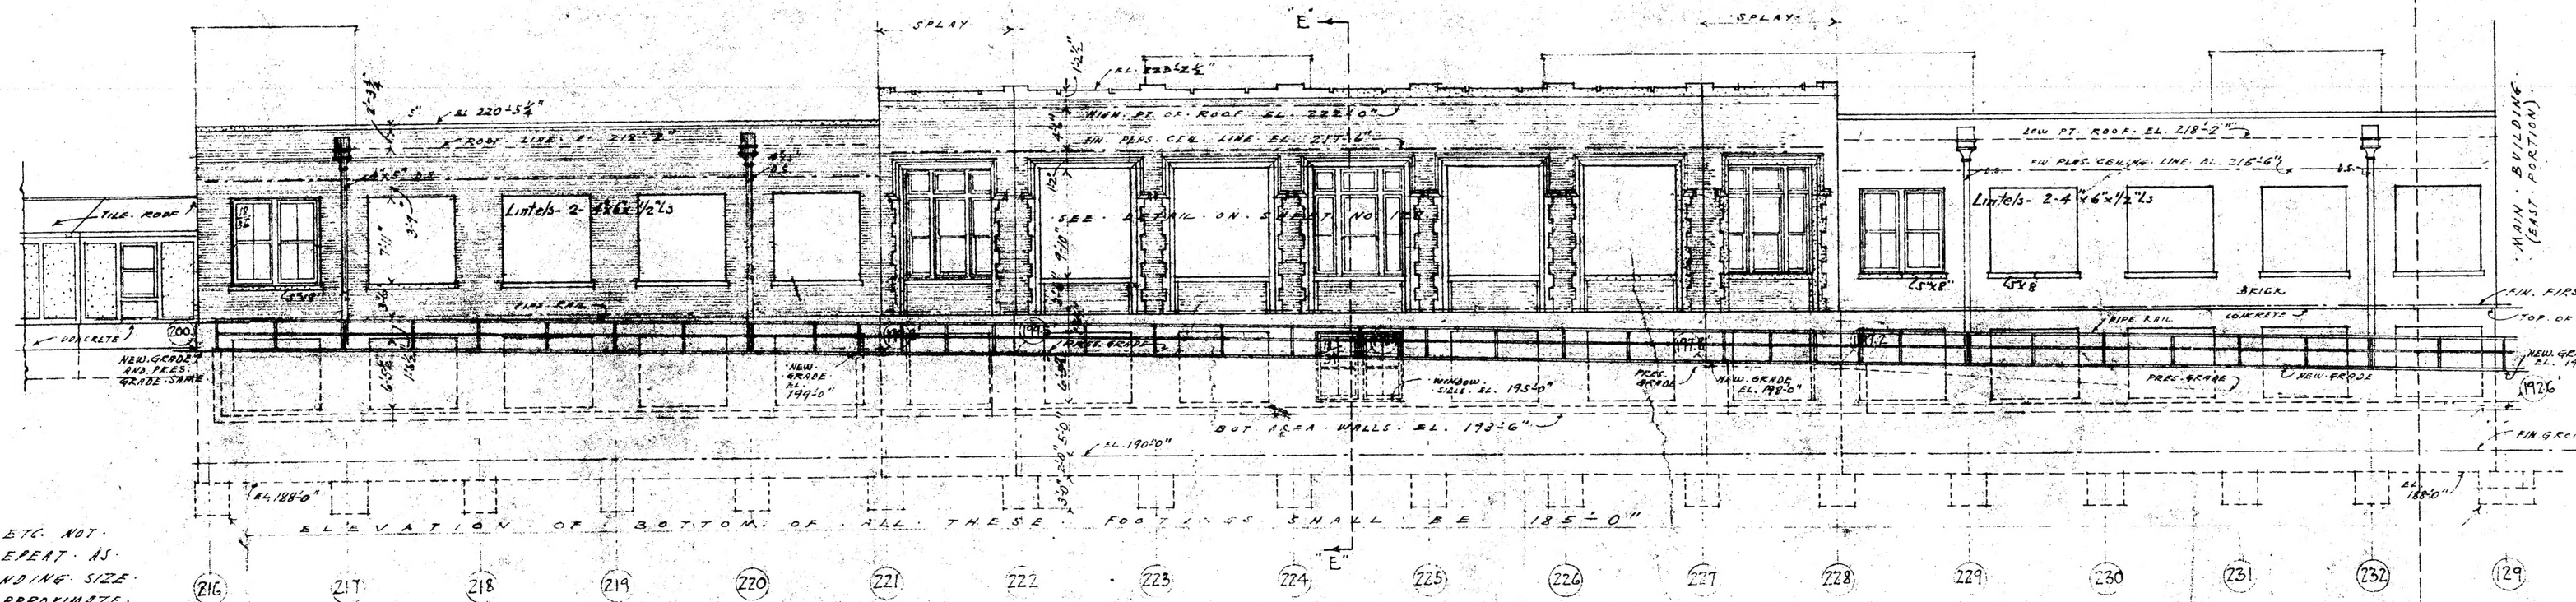

WEST ELEVATION — REFECTORY PORTION — MAIN HOSPITAL BUILDING

SCALE - ⅛" = 1'0"

KEY TO MATERIALS

- BRICK IN ELEVATION
- STONE IN "
- SHEET METAL "
- CONCRETE - SECTION
- IRON "
- EARTH "

NOTES.

ALL OPENINGS, DETAILS, ETC. NOT DRAWN IN FULL SHALL REPEAT AS PER THOSE OF CORRESPONDING SIZE. GLASS SIZES GIVEN ARE APPROXIMATE AND FOR ESTIMATING PURPOSES ONLY. FRAMES SHALL BE MADE TO SUIT SIZES OF MASONRY OPENINGS.

HOSPITAL
WAVERLY HILL SANITARIUM
VALLEY STATION JEFFERSON COUNTY KY.

DRAWN E.A.R.	D.X. MURPHY & BRO. ARCHITECTS	SHEET No. 112.
DATE 12-31-29	LOUISVILLE KENTUCKY	